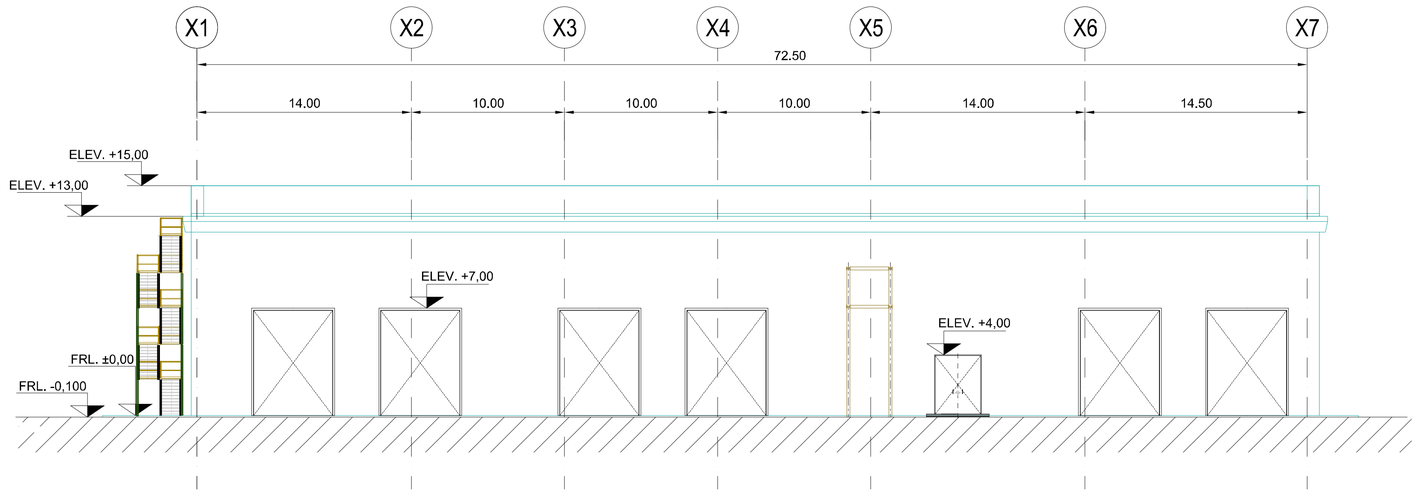

SECTION "A-A"

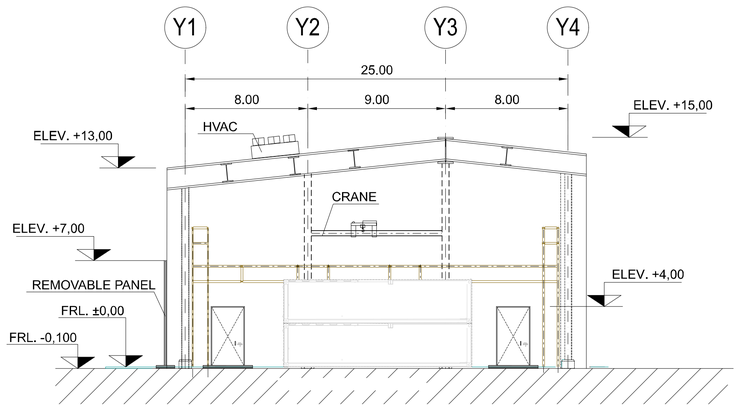

SECTION "B-B"

NOTES:

- DIMENSIONS IN METERS.
- COORDINATES IN METERS
- DIMENSIONS TAKE PREFERENCE OVER THE DRAWING.
- THE LAYOUT SHOWN IN THE DRAWING IS PRELIMINARY AND WILL BE SUBJECT TO REVISIONS

REV.	DATE	Drawn	Prep.	Checked	Approved	REASON. STATUS OF REVISION
-	-	-	-	-	-	-
2	01/12/2023	E.ALONSO	E.ALONSO	P.PASTOR	L.RODRIGO	UP TO DATE ELECTROLYZER BUILDING
1	22/09/2023	E.ALONSO	E.ALONSO	P.PASTOR	L.RODRIGO	H2 PLANT POWER 15MW

Contractor :

Author :

-

Class: -

Type : -

File : -

Nº : -

H2 CROMARTY

APPLICATION DRAWING

EQUIPMENT LAYOUT

ELECTROLYZER BUILDING

SCALE :

0 4m

1 : 200

FIRST ISSUE: 24/05/2023

Drawn	Prep.	Check	Approv.
E.ALONSO	E.ALONSO	P.PASTOR	L.RODRIGO

Client : Iberdrola

H2CRO-19-YTG-DA-IBEEI-0106

Rev : 2

Replaces : -

Sheet: 2 Next: - SIZE : A1

All rights reserved. Total or partial reproduction of this drawing without authorization of the propietor is prohibited.